


SHOP
DRAWING

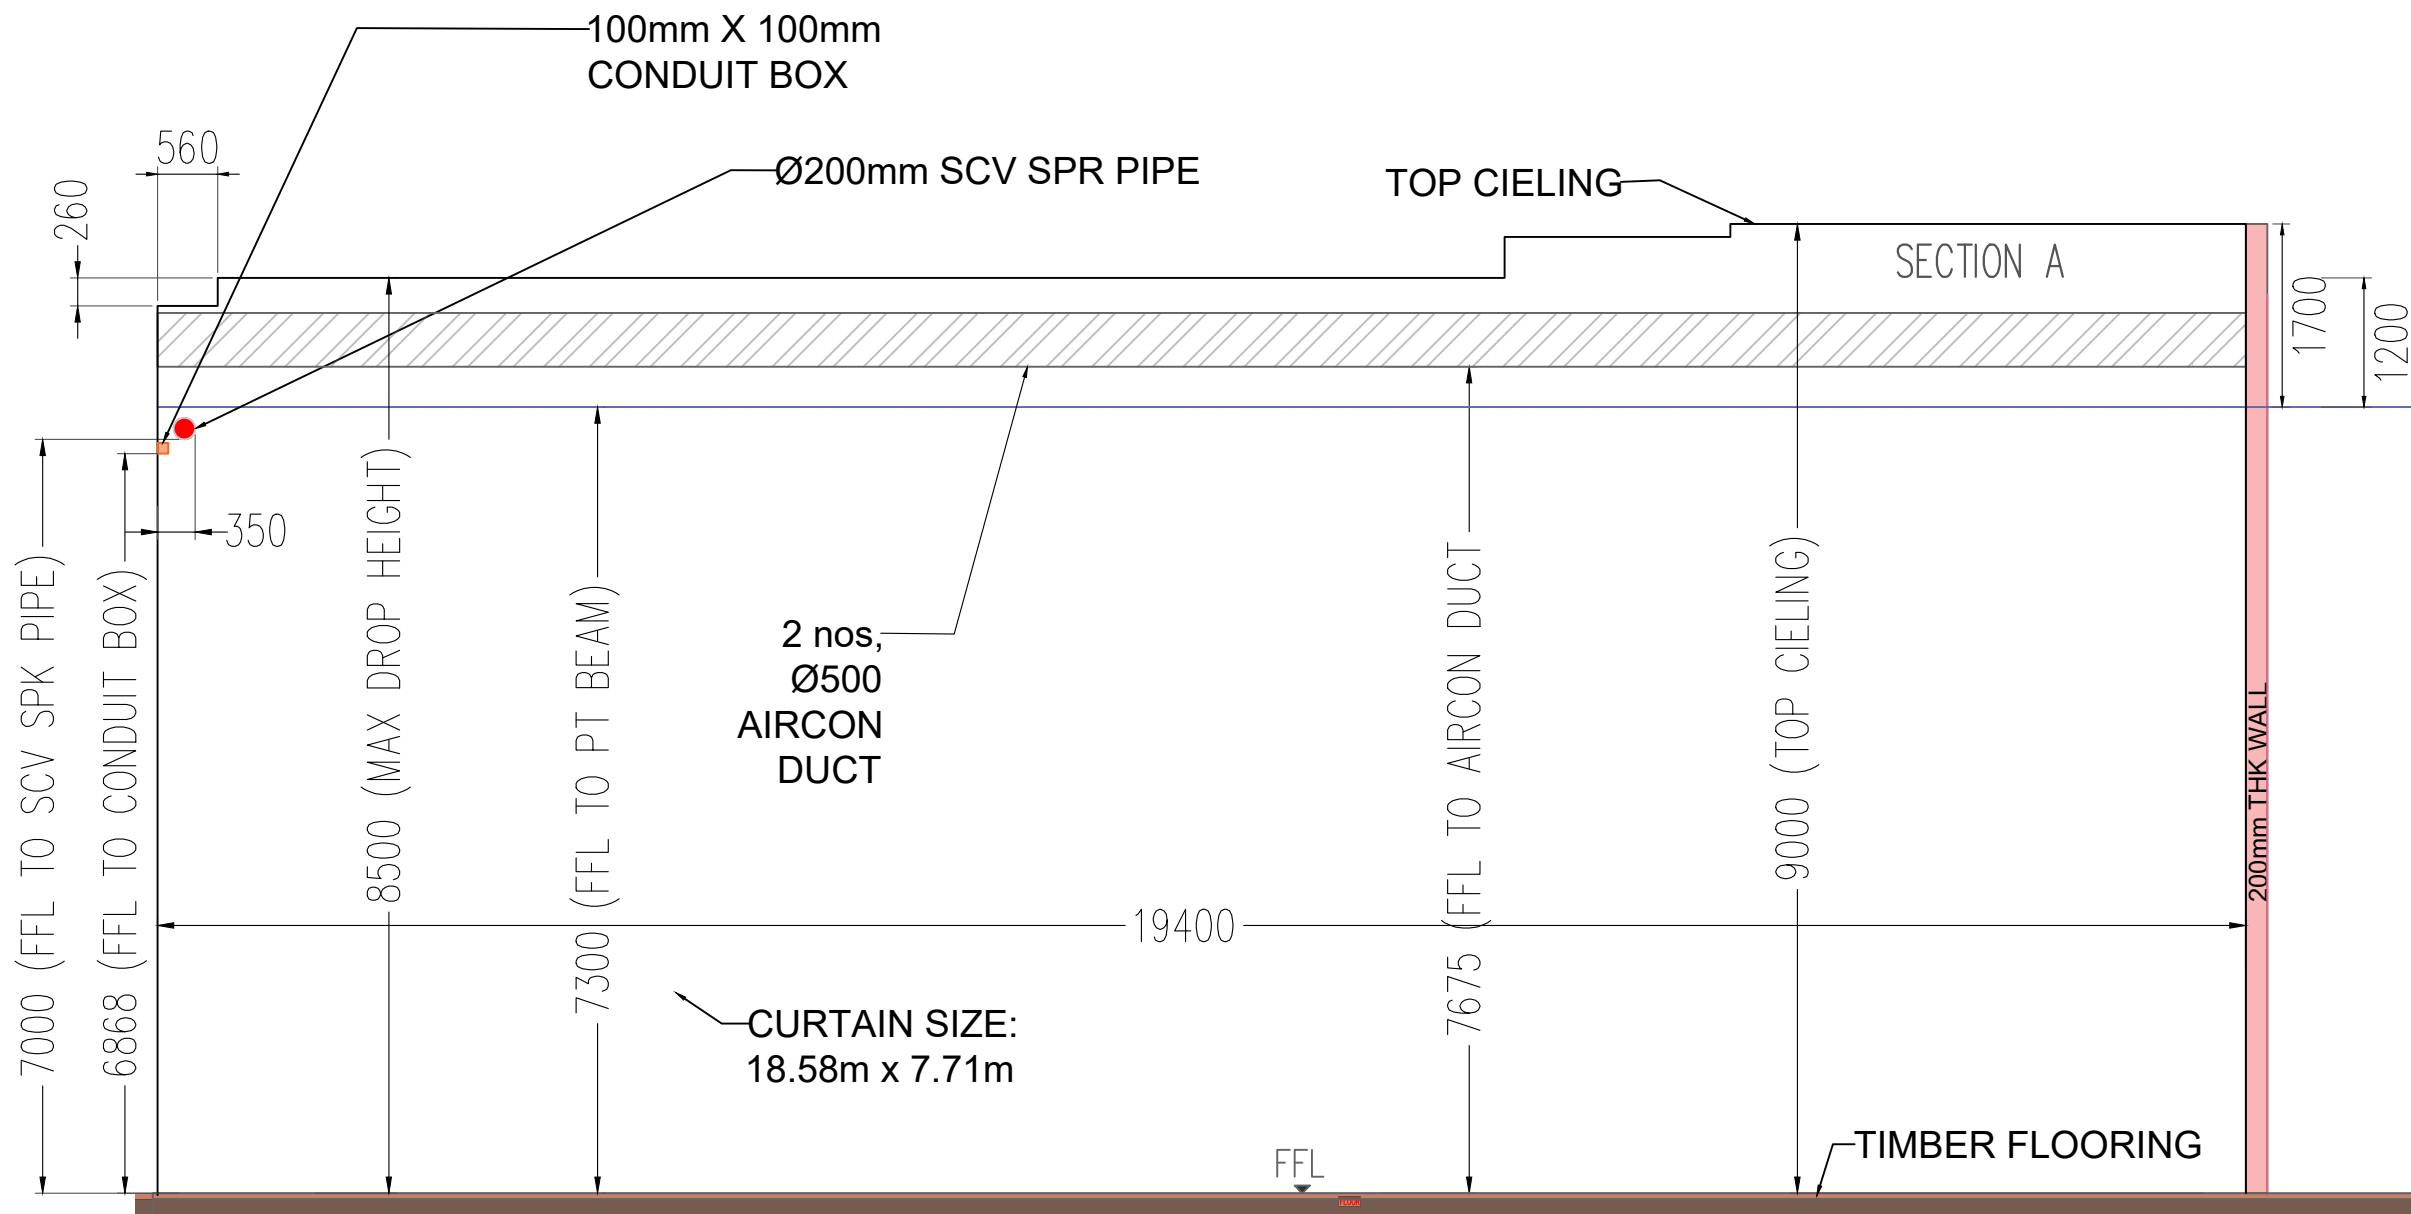

SAS - LEVEL 1 - SPORTS HALL 2 (CURRENT)
SCALE - 1:70

DATE RECEIVED:	
THIS SHOP DRAWING HAS BEEN EXAMINED BY:	
<input type="checkbox"/> ARCHITECT	
<input type="checkbox"/> STRUCTURAL ENGINEER	
<input type="checkbox"/> M&E ENGINEER	
AND IS RETURNED. THE CONTRACTOR IS RESPONSIBLE FOR ALL CORRECTNESS OF DIMENSIONS AND DETAILS IN THESE DRAWINGS AND FOR THE FULL COORDINATION OF ALL ASPECT OF WORKS.	
<input type="checkbox"/> EXAMINED WITH NO OBJECTION	
<input type="checkbox"/> EXAMINED, OBSERVATION ADDED. RESUBMISSION NOT REQUIRED	
<input type="checkbox"/> EXAMINED AND RESUBMISSION IS REQUIRED	
SIGNED:	DATE:

SHOP DRAWING

PROJECT TITLE :

OWNER : MR. SIMON THOMAS
(DIRECTOR OF FACILITIES AND SERVICES)

ADDRESS : SINGAPORE AMERICAN SCHOOL LIMITED
40 WODLANDS STREET 4I
SINGAPORE 738547


ARCHITECT:

CIVIL AND STRUCTURAL ENGINEER:

MECHANICAL AND ELECTRICAL ENGINEER:

MAIN CONTRACTOR :


SUB-CONTRACTOR:



TCB SPORTS PTE LTD
54 KIAN TECK ROAD
SINGAPORE 628790
TEL : 62660115 FAX : 62610718

SUBJECT OF DRAWING :
SINGAPORE AMERICAN SCHOOL - SPORT
HALL 2 - DOUBLE CURTAIN LAYOUT
(SIDE VIEW)

FILENAME :		REV:
SCALE : 1:70	DATE : 15/10/2025	02
DRAWN : COSTA	CHECKED : SC	
DRAWING NO : TCB-SAS-SH1&2-SV-REV-02		

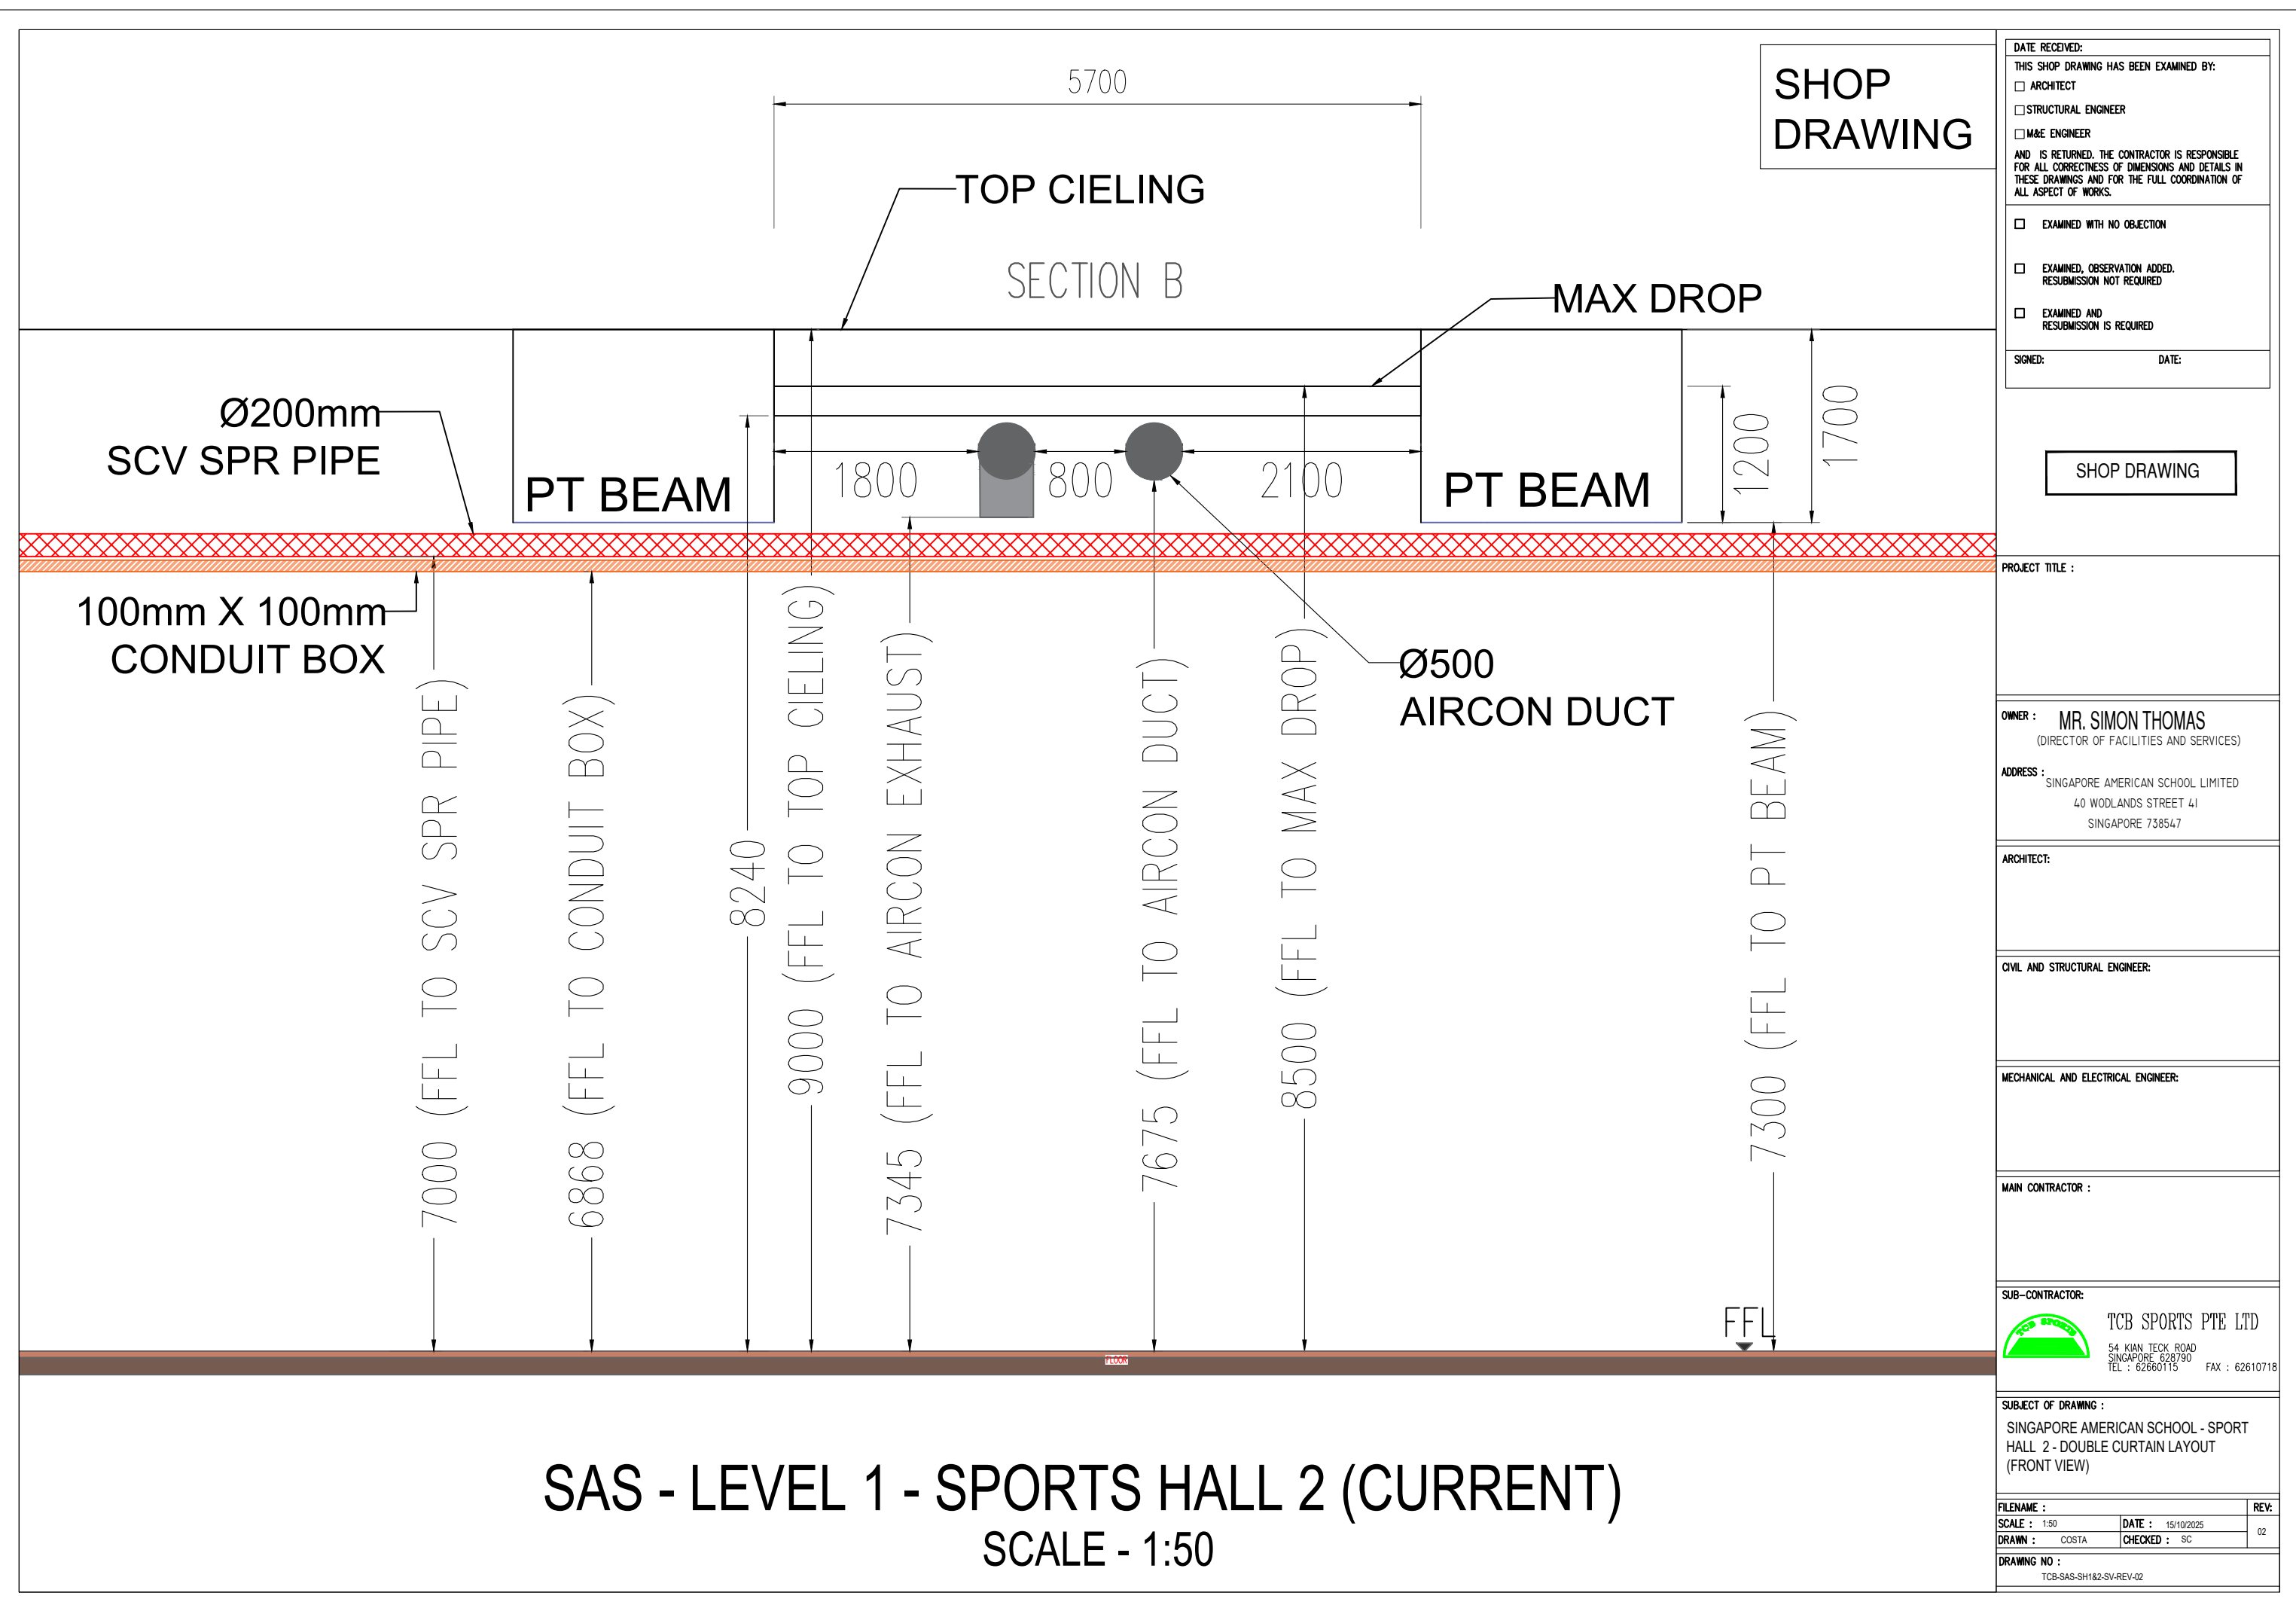

SAS - LEVEL 1 - SPORTS HALL 2 (CURRENT)
SCALE - 1:50

SHOP DRAWING

Architectural section drawing of a curtain wall system, labeled "SECTION A". The drawing shows a cross-section of the wall assembly, including the top ceiling, curtain panels, and base. Key dimensions are provided in millimeters (mm) and meters (m).

Horizontal Dimensions (Width):

- Five equal bays, each 3880 mm wide.
- Total width: 19400 mm.
- Individual bay widths: 3880 mm, 3880 mm, 3880 mm, 3880 mm, 3880 mm.
- Other horizontal dimensions: 560, 721, 782, 317, 400, 2556, 2671, 871, 1300, 500, 3056, 1336, 6923, 1000, 2000, 350.

Vertical Dimensions (Height):

- Total height: 9000 mm (TOP CIELING).
- Maximum drop height: 8500 mm.
- Other vertical dimensions: 260, 320, 351, 500, 1300, 871, 7300 (FFL TO PT BEAM), 19400, 850, 150, 350, 6923 (FFL TO PLASTERBOARD), 1000, 2000, 150, 350.

Labels and Notes:

- TOP CIELING**: Label pointing to the top of the wall assembly.
- SECTION A**: Label for the section cut.
- CURTAIN SIZE: 19.1m x 7.73m**: Label indicating the overall dimensions of the curtain wall.
- SCV SPR PIPE & CONDUIT BOX CLASH WITH DOUBLE CURTAIN**: Red text label pointing to a specific detail in the drawing.
- 200mm THK WALL**: Label indicating the wall thickness.
- FFL**: Label for the Finished Floor Level.

SAS - LEVEL 1 - SPORTS HALL 2 (FRONT VIEW)
SCALE - 1:70

DATE RECEIVED:	
THIS SHOP DRAWING HAS BEEN EXAMINED BY:	
<input type="checkbox"/> ARCHITECT	
<input type="checkbox"/> STRUCTURAL ENGINEER	
<input type="checkbox"/> M&E ENGINEER	
AND IS RETURNED. THE CONTRACTOR IS RESPONSIBLE FOR ALL CORRECTNESS OF DIMENSIONS AND DETAILS IN THESE DRAWINGS AND FOR THE FULL COORDINATION OF ALL ASPECT OF WORKS.	
<input type="checkbox"/> EXAMINED WITH NO OBJECTION	
<input type="checkbox"/> EXAMINED, OBSERVATION ADDED. RESUBMISSION NOT REQUIRED	
<input type="checkbox"/> EXAMINED AND RESUBMISSION IS REQUIRED	
SIGNED:	DATE:

SHOP DRAWING

PROJECT TITLE :

OWNER : MR. SIMON THOMAS
(DIRECTOR OF FACILITIES AND SERVICES)

ADDRESS : SINGAPORE AMERICAN SCHOOL LIMITED
40 WODLANDS STREET 41
SINGAPORE 738547

ARCHITECT:

CIVIL AND STRUCTURAL ENGINEER:

MECHANICAL AND ELECTRICAL ENGINEER:

MAIN CONTRACTOR :

SUB-CONTRACTOR:

 TCB SPORTS PTE LTD


54 KIAN TECK ROAD
SINGAPORE 628790
TEL : 62660115 FAX : 62610718

SUBJECT OF DRAWING :
SINGAPORE AMERICAN SCHOOL - SPORT
HALL 2 - DOUBLE CURTAIN LAYOUT
(FRONT VIEW) [CASE 1]

FILENAME :			REV:
SCALE : 1:70	DATE : 15/10/2025	02	
DRAWN : COSTA	CHECKED : SC		
DRAWING NO :			
TCB-SAS-SH1&2-SV-REV-02			

OPTION 1: AIRCON DUCTS ARE MOVED.
CURTAIN CLOSED HEIGHT IS 7m

SHOP
DRAWING

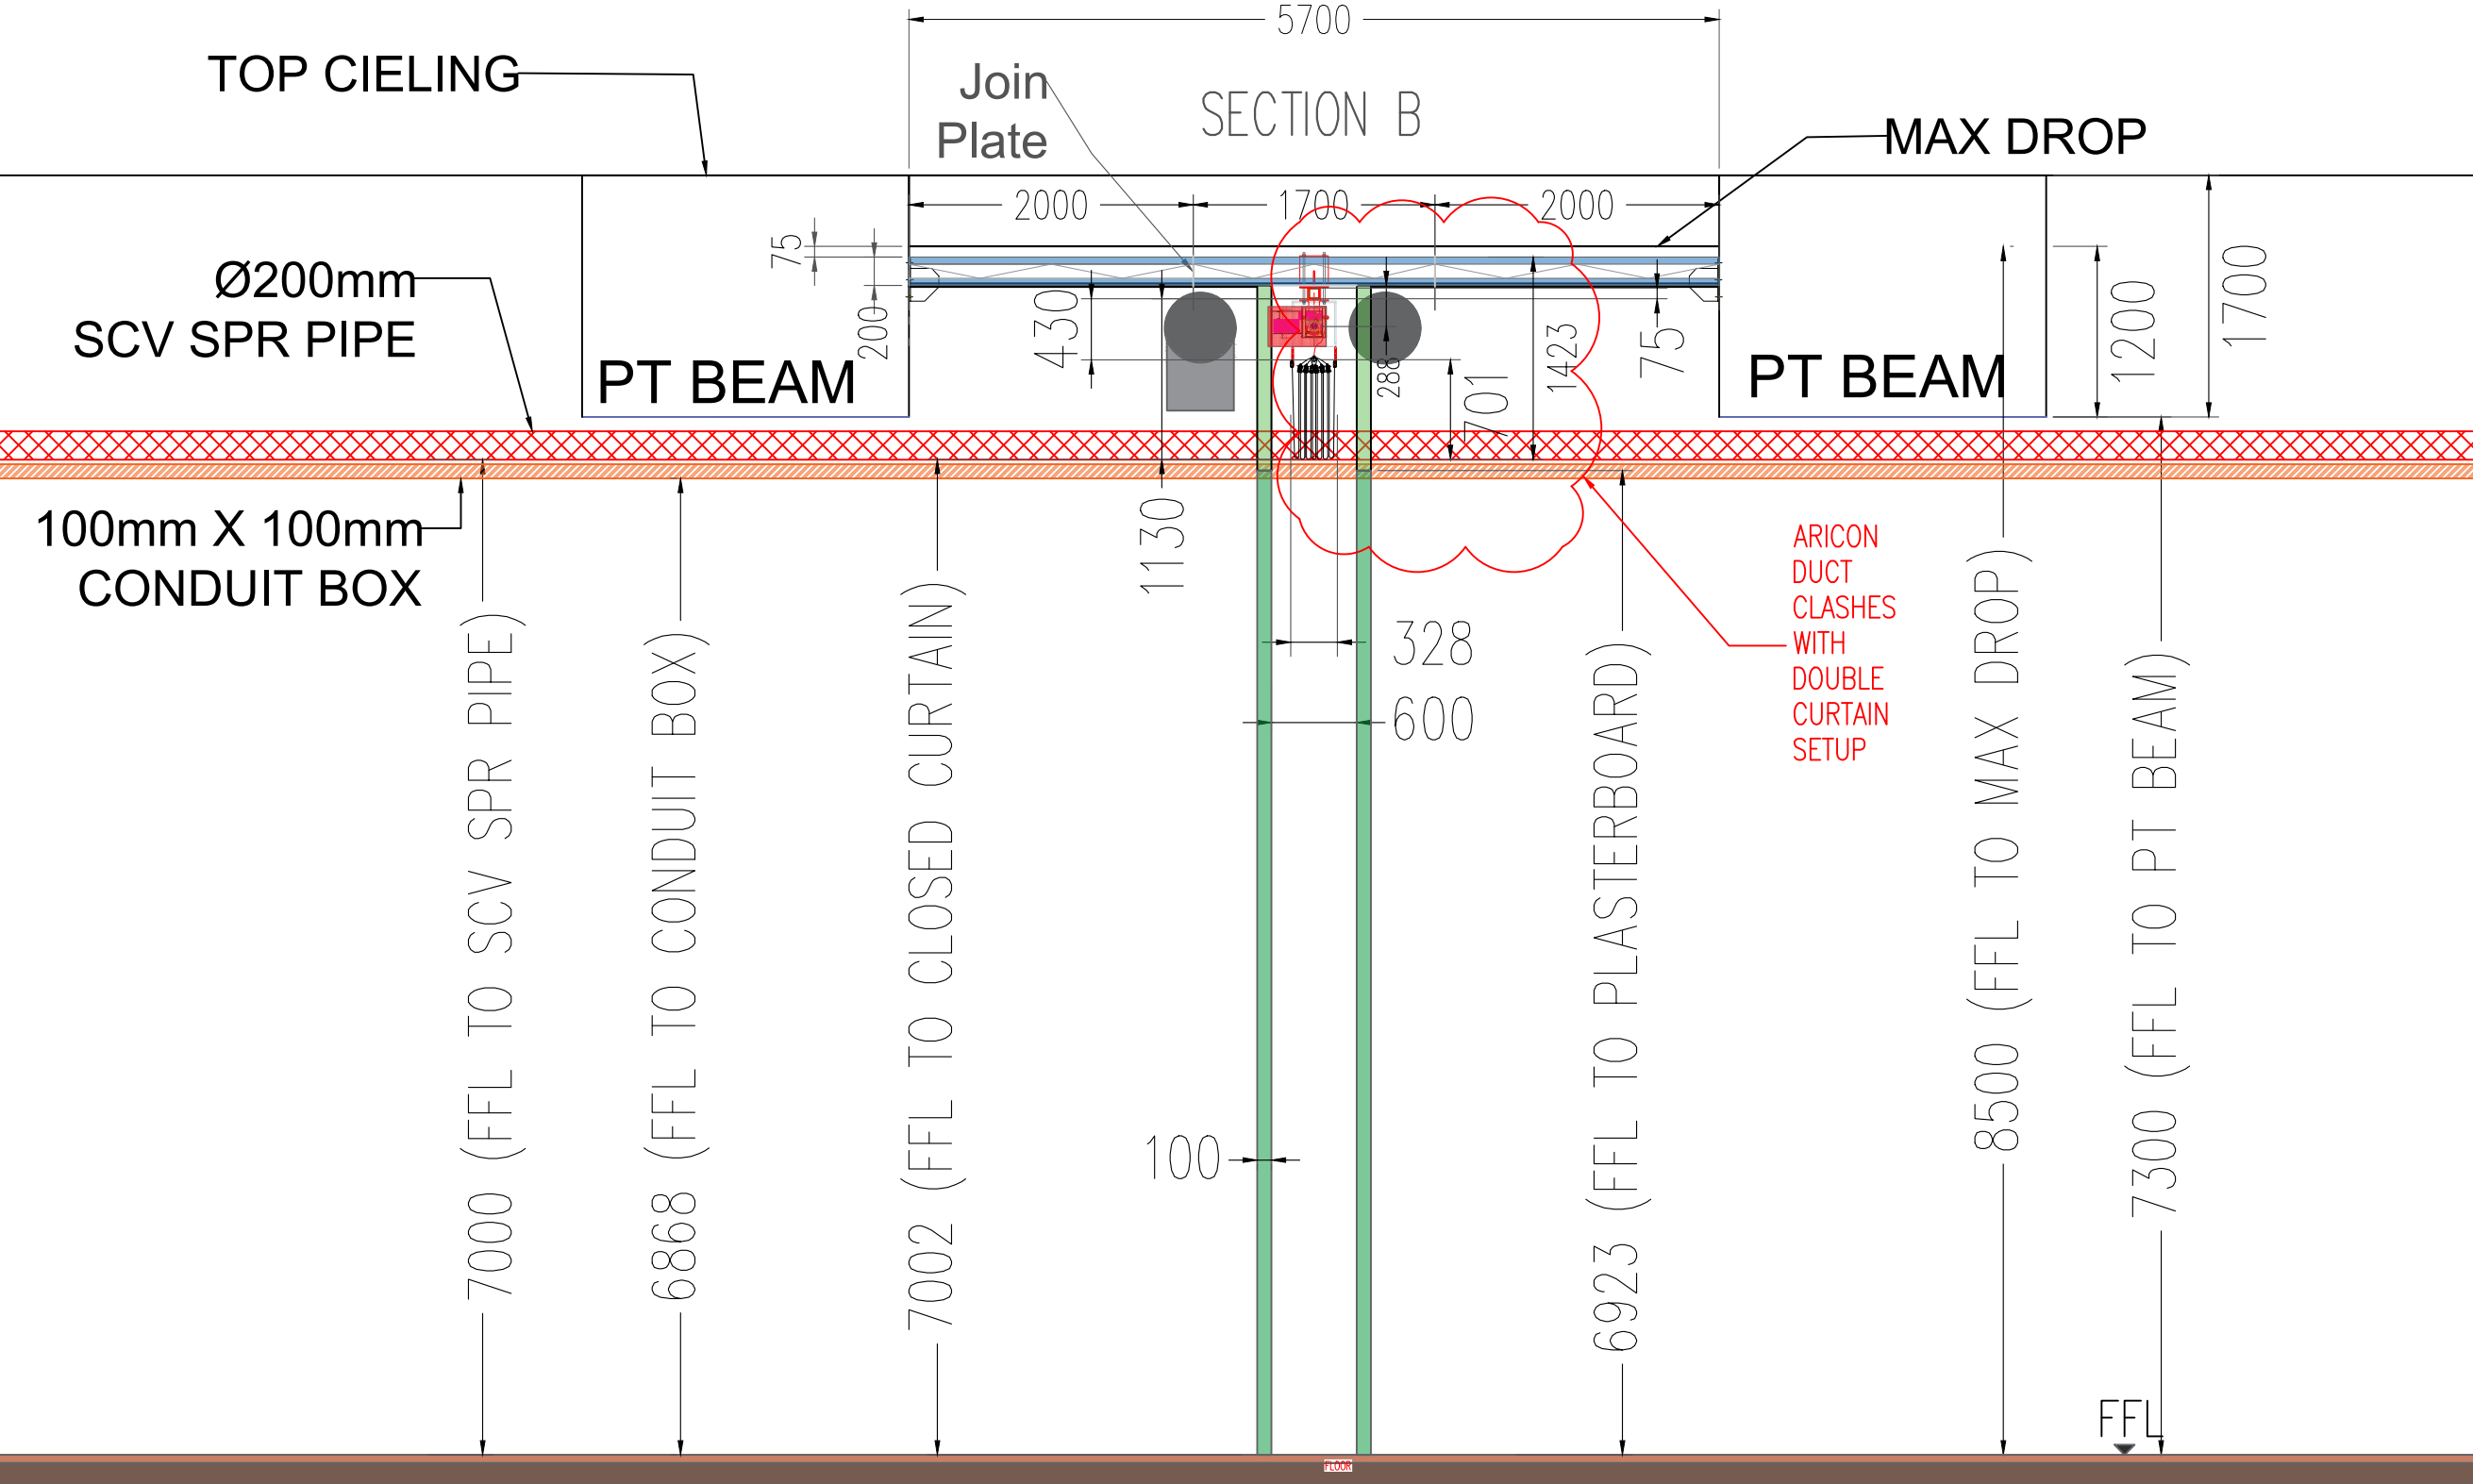

SAS - LEVEL 1 - SPORTS HALL 2 (SIDE VIEW)
SCALE - 1:50

DATE RECEIVED:	
THIS SHOP DRAWING HAS BEEN EXAMINED BY:	
<input type="checkbox"/> ARCHITECT	
<input type="checkbox"/> STRUCTURAL ENGINEER	
<input type="checkbox"/> M&E ENGINEER	
AND IS RETURNED. THE CONTRACTOR IS RESPONSIBLE FOR ALL CORRECTNESS OF DIMENSIONS AND DETAILS IN THESE DRAWINGS AND FOR THE FULL COORDINATION OF ALL ASPECT OF WORKS.	
<input type="checkbox"/> EXAMINED WITH NO OBJECTION	
<input type="checkbox"/> EXAMINED, OBSERVATION ADDED. RESUBMISSION NOT REQUIRED	
<input type="checkbox"/> EXAMINED AND RESUBMISSION IS REQUIRED	
SIGNED:	DATE:

SHOP DRAWING

PROJECT TITLE :

OWNER : MR. SIMON THOMAS
(DIRECTOR OF FACILITIES AND SERVICES)

ADDRESS : SINGAPORE AMERICAN SCHOOL LIMITED
40 WODLANDS STREET 4I
SINGAPORE 738547


ARCHITECT:

CIVIL AND STRUCTURAL ENGINEER:

MECHANICAL AND ELECTRICAL ENGINEER:

MAIN CONTRACTOR :

SUB-CONTRACTOR:



TCB SPORTS PTE LTD
54 KIAN TECK ROAD
SINGAPORE 628790
TEL : 62660115 FAX : 62610718

SUBJECT OF DRAWING :
SINGAPORE AMERICAN SCHOOL - SPORT
HALL 2 - DOUBLE CURTAIN LAYOUT
(SIDE VIEW) [CASE 1]

FILENAME :	REV:
SCALE : 1:50	DATE : 15/10/2025
DRAWN : COSTA	CHECKED : SC
DRAWING NO : TCB-SAS-SH1&2-SV-REV-02	

OPTION 2: MAINFRAME MOVED 100mm BELOW AIRCON DUCT.
CURTAIN CLOSED HEIGHT IS 6152mm.

SHOP
DRAWING

DATE RECEIVED:
THIS SHOP DRAWING HAS BEEN EXAMINED BY:
☐ ARCHITECT
☐ STRUCTURAL ENGINEER
☐ M&E ENGINEER
AND IS RETURNED. THE CONTRACTOR IS RESPONSIBLE FOR ALL CORRECTNESS OF DIMENSIONS AND DETAILS IN THESE DRAWINGS AND FOR THE FULL COORDINATION OF ALL ASPECTS OF WORKS.

☐ EXAMINED WITH NO OBJECTION
☐ EXAMINED, OBSERVATION ADDED. RESUBMISSION NOT REQUIRED
☐ EXAMINED AND RESUBMISSION IS REQUIRED

SIGNED: _____ DATE: _____

SHOP DRAWING

PROJECT TITLE :


OWNER : MR. SIMON THOMAS
(DIRECTOR OF FACILITIES AND SERVICES)
ADDRESS : SINGAPORE AMERICAN SCHOOL LIMITED
40 WOODLANDS STREET 41
SINGAPORE 738547

ARCHITECT:

CIVIL AND STRUCTURAL ENGINEER:

MECHANICAL AND ELECTRICAL ENGINEER:


MAIN CONTRACTOR :

SUB-CONTRACTOR:
 TCB SPORTS PTE LTD
54 KIAN TECK ROAD
SINGAPORE 628790
TEL : 62660115 FAX : 62610718

SUBJECT OF DRAWING :
SINGAPORE AMERICAN SCHOOL - SPORT
HALL 2 - DOUBLE CURTAIN LAYOUT
(FRONT VIEW) [CASE 1]


FILENAME :
SCALE : 1:70
DRAWN : COSTA
DRAWING NO : TCB-SAS-SH1&2-SV-REV-02

DATE : 15/10/2025
CHECKED : SC
REV: 02

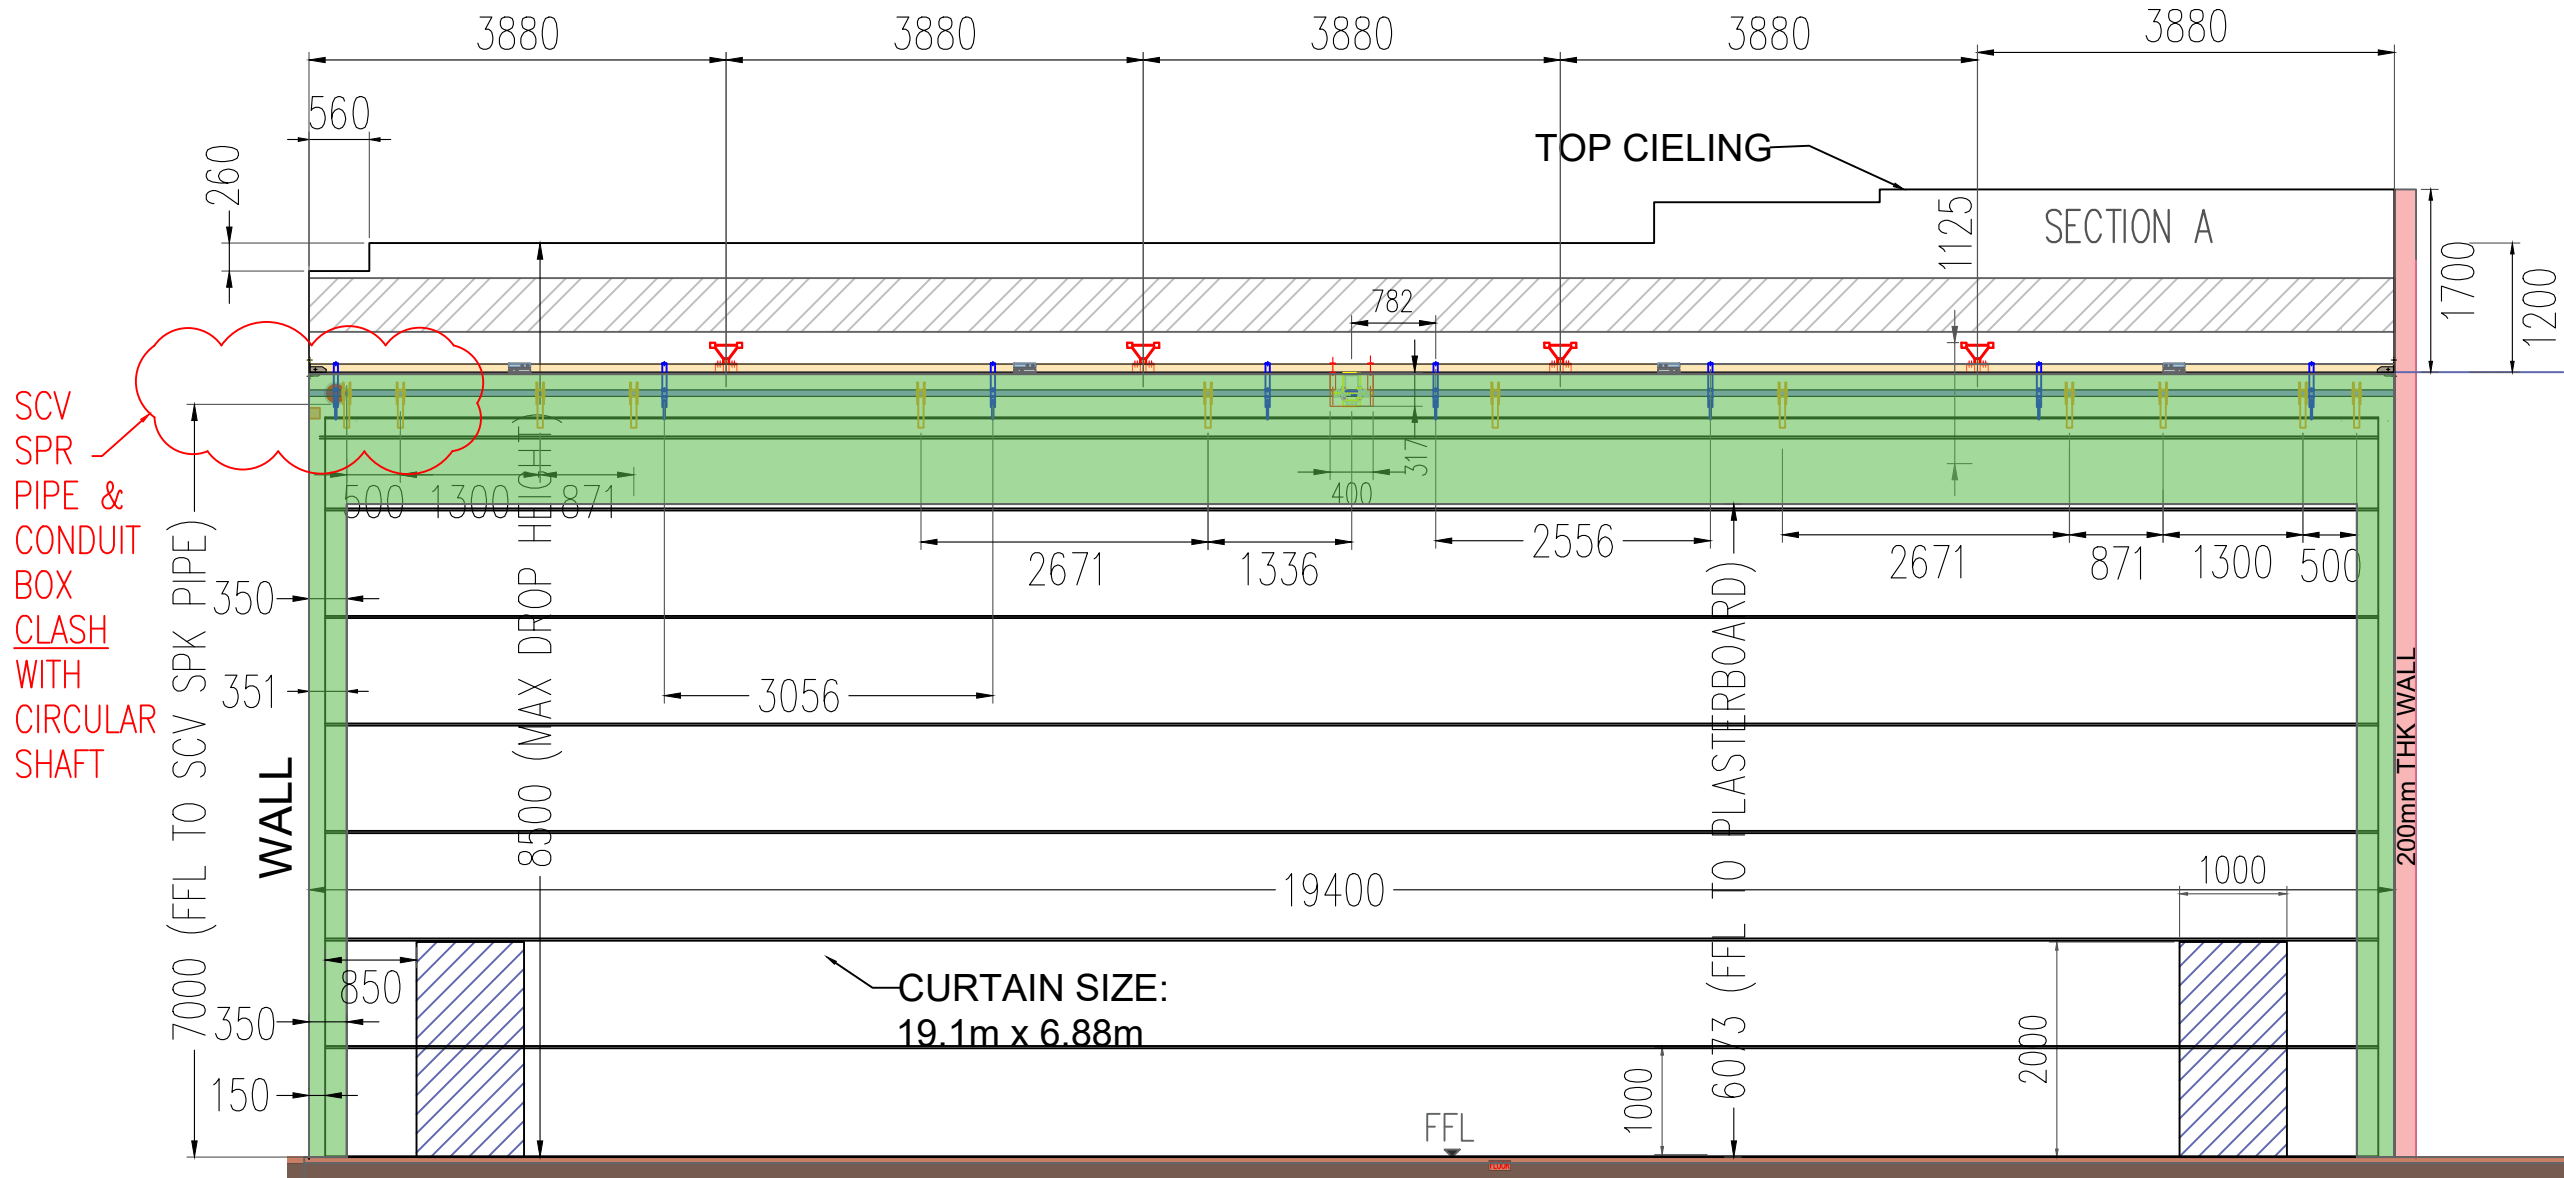

SAS - LEVEL 1 - SPORTS HALL 2 (FRONT VIEW)
SCALE - 1:70

SHOP DRAWING

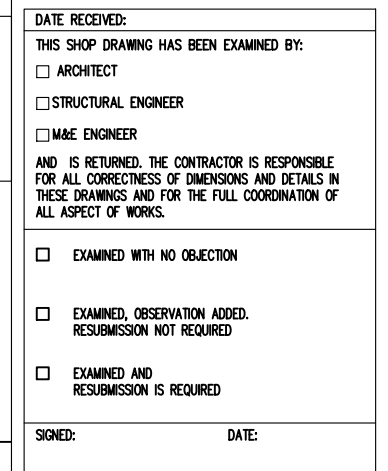

SHOP DRAWING

PROJECT TITLE :

OWNER : MR. SIMON THOMAS
(DIRECTOR OF FACILITIES AND SERVICES)

ADDRESS : SINGAPORE AMERICAN SCHOOL LIMITED
40 WODLANDS STREET 41
SINGAPORE 738547

ARCHITECT:

CIVIL AND STRUCTURAL ENGINEER:

MECHANICAL AND ELECTRICAL ENGINEER:

MAIN CONTRACTOR :

SUB-CONTRACTOR:



TCB SPORTS PTE LTD

54 KIAN TECK ROAD
SINGAPORE 628790
TEL : 62660115 FAX : 62610718

SUBJECT OF DRAWING :
SINGAPORE AMERICAN SCHOOL - SPORT
HALL 2 - DOUBLE CURTAIN LAYOUT
(SIDE VIEW) [CASE 1]

FILENAME :		REV:
SCALE : 1:50	DATE : 15/10/2025	02
DRAWN : COSTA	CHECKED : SC	
DRAWING NO :		
TCB-SAS-SH1&2-SV-REV-02		

SAS - LEVEL 1 - SPORTS HALL 2 (SIDE VIEW)
SCALE - 1:50